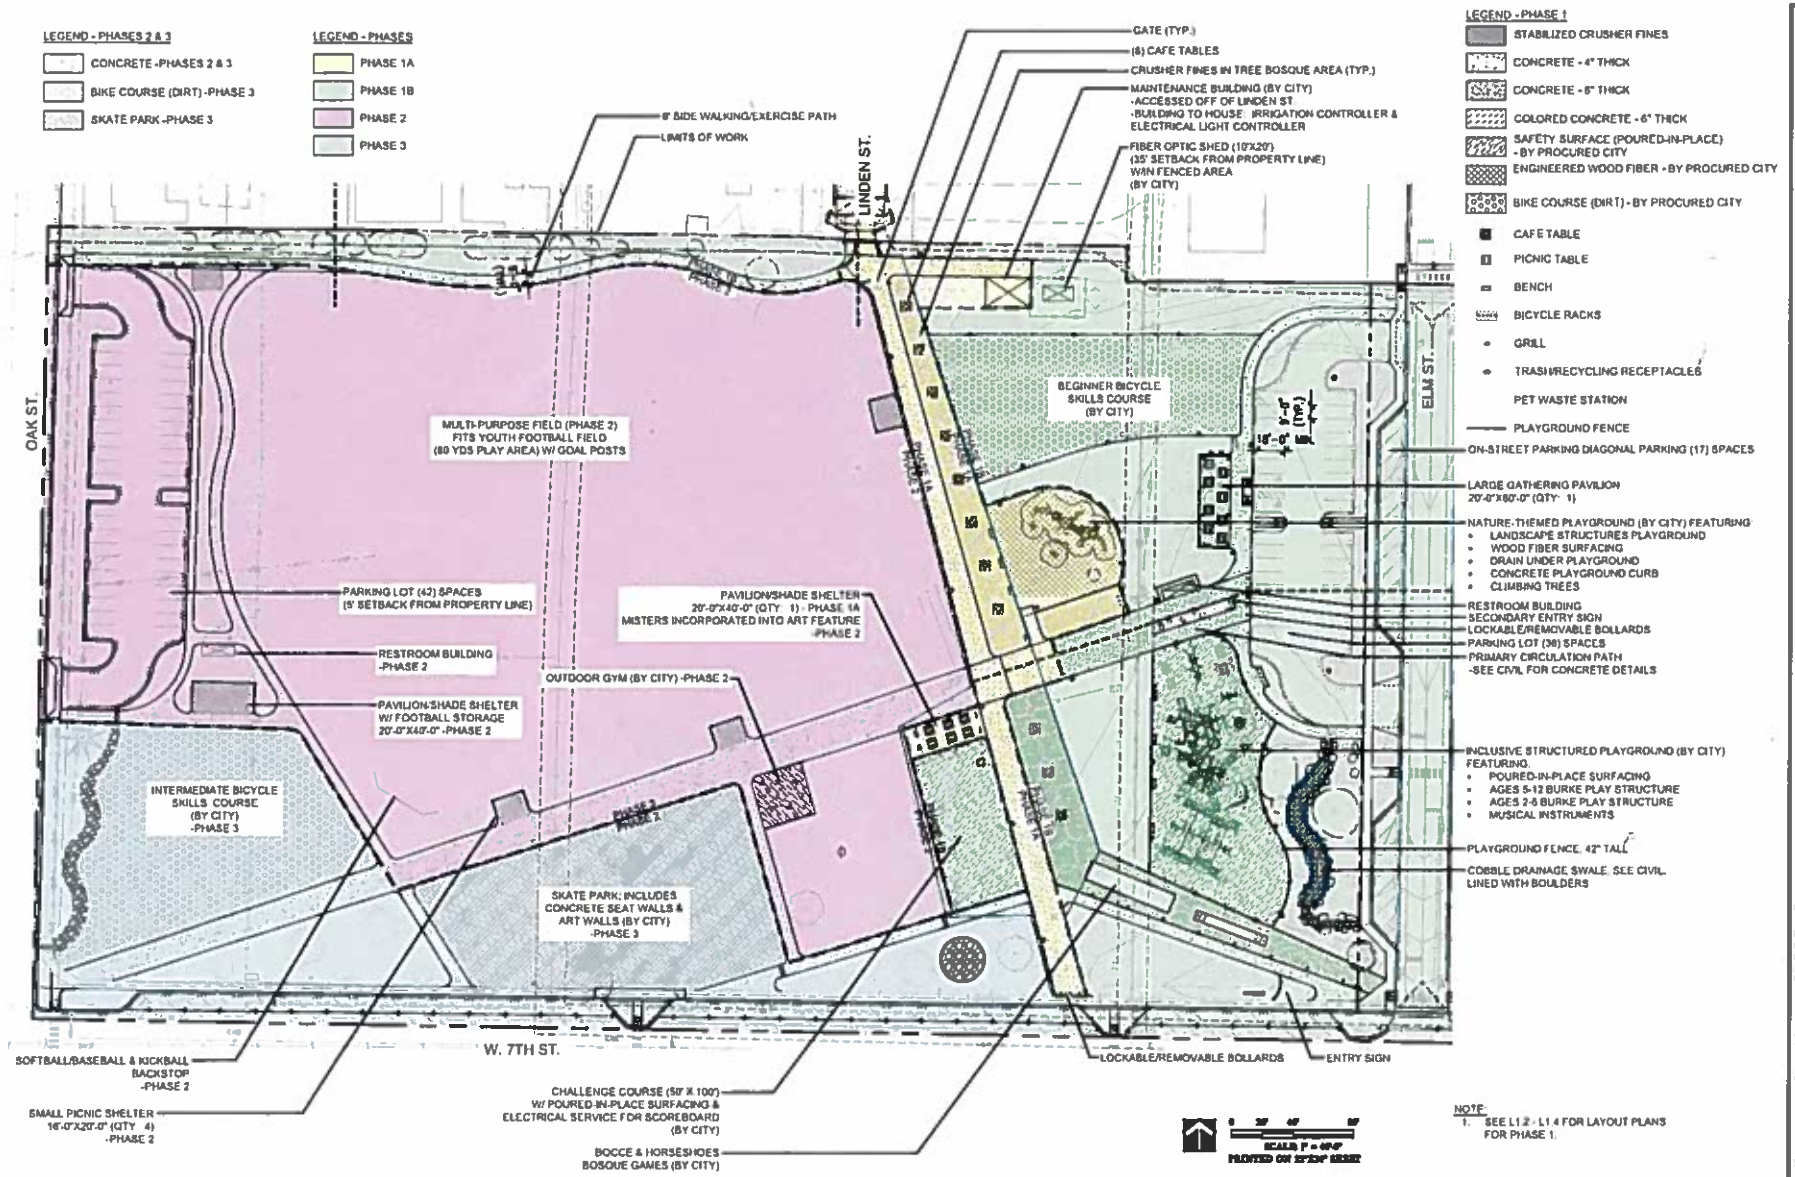

NOTE:
1. SEE L1.2 - L1.4 FOR LAYOUT PLANS FOR PHASE 1.

DHM DESIGN
1309 East 3rd Avenue
Room 33
Durango, CO 81301
970.385.4219
www.dhmdesign.com

REUSE OF DOCUMENT
This document is the property of DHM Design Corp. The ideas and design incorporated on this document are instruments of professional service and shall not be used for any other project without written authorization of DHM Design Corp.

CATHERINE L. PEARCY
13564
REGISTERED LANDSCAPE ARCHITECT
STATE OF COLORADO

South Neighborhood Park
Phase 1
206 W 7th Street, Cortez, Colorado 81321

PROJECT NUMBER: 19200
DATE: 12.19.2019
DESIGNED:
DRAWN:
CHECKED:

REVISIONS

JOB DESCRIPTION: 100% CD - PHASE 1

SHEET TITLE: OVERALL LAYOUT PLAN

SHEET NUMBER: L1.1

SHEET ____ OF XXX